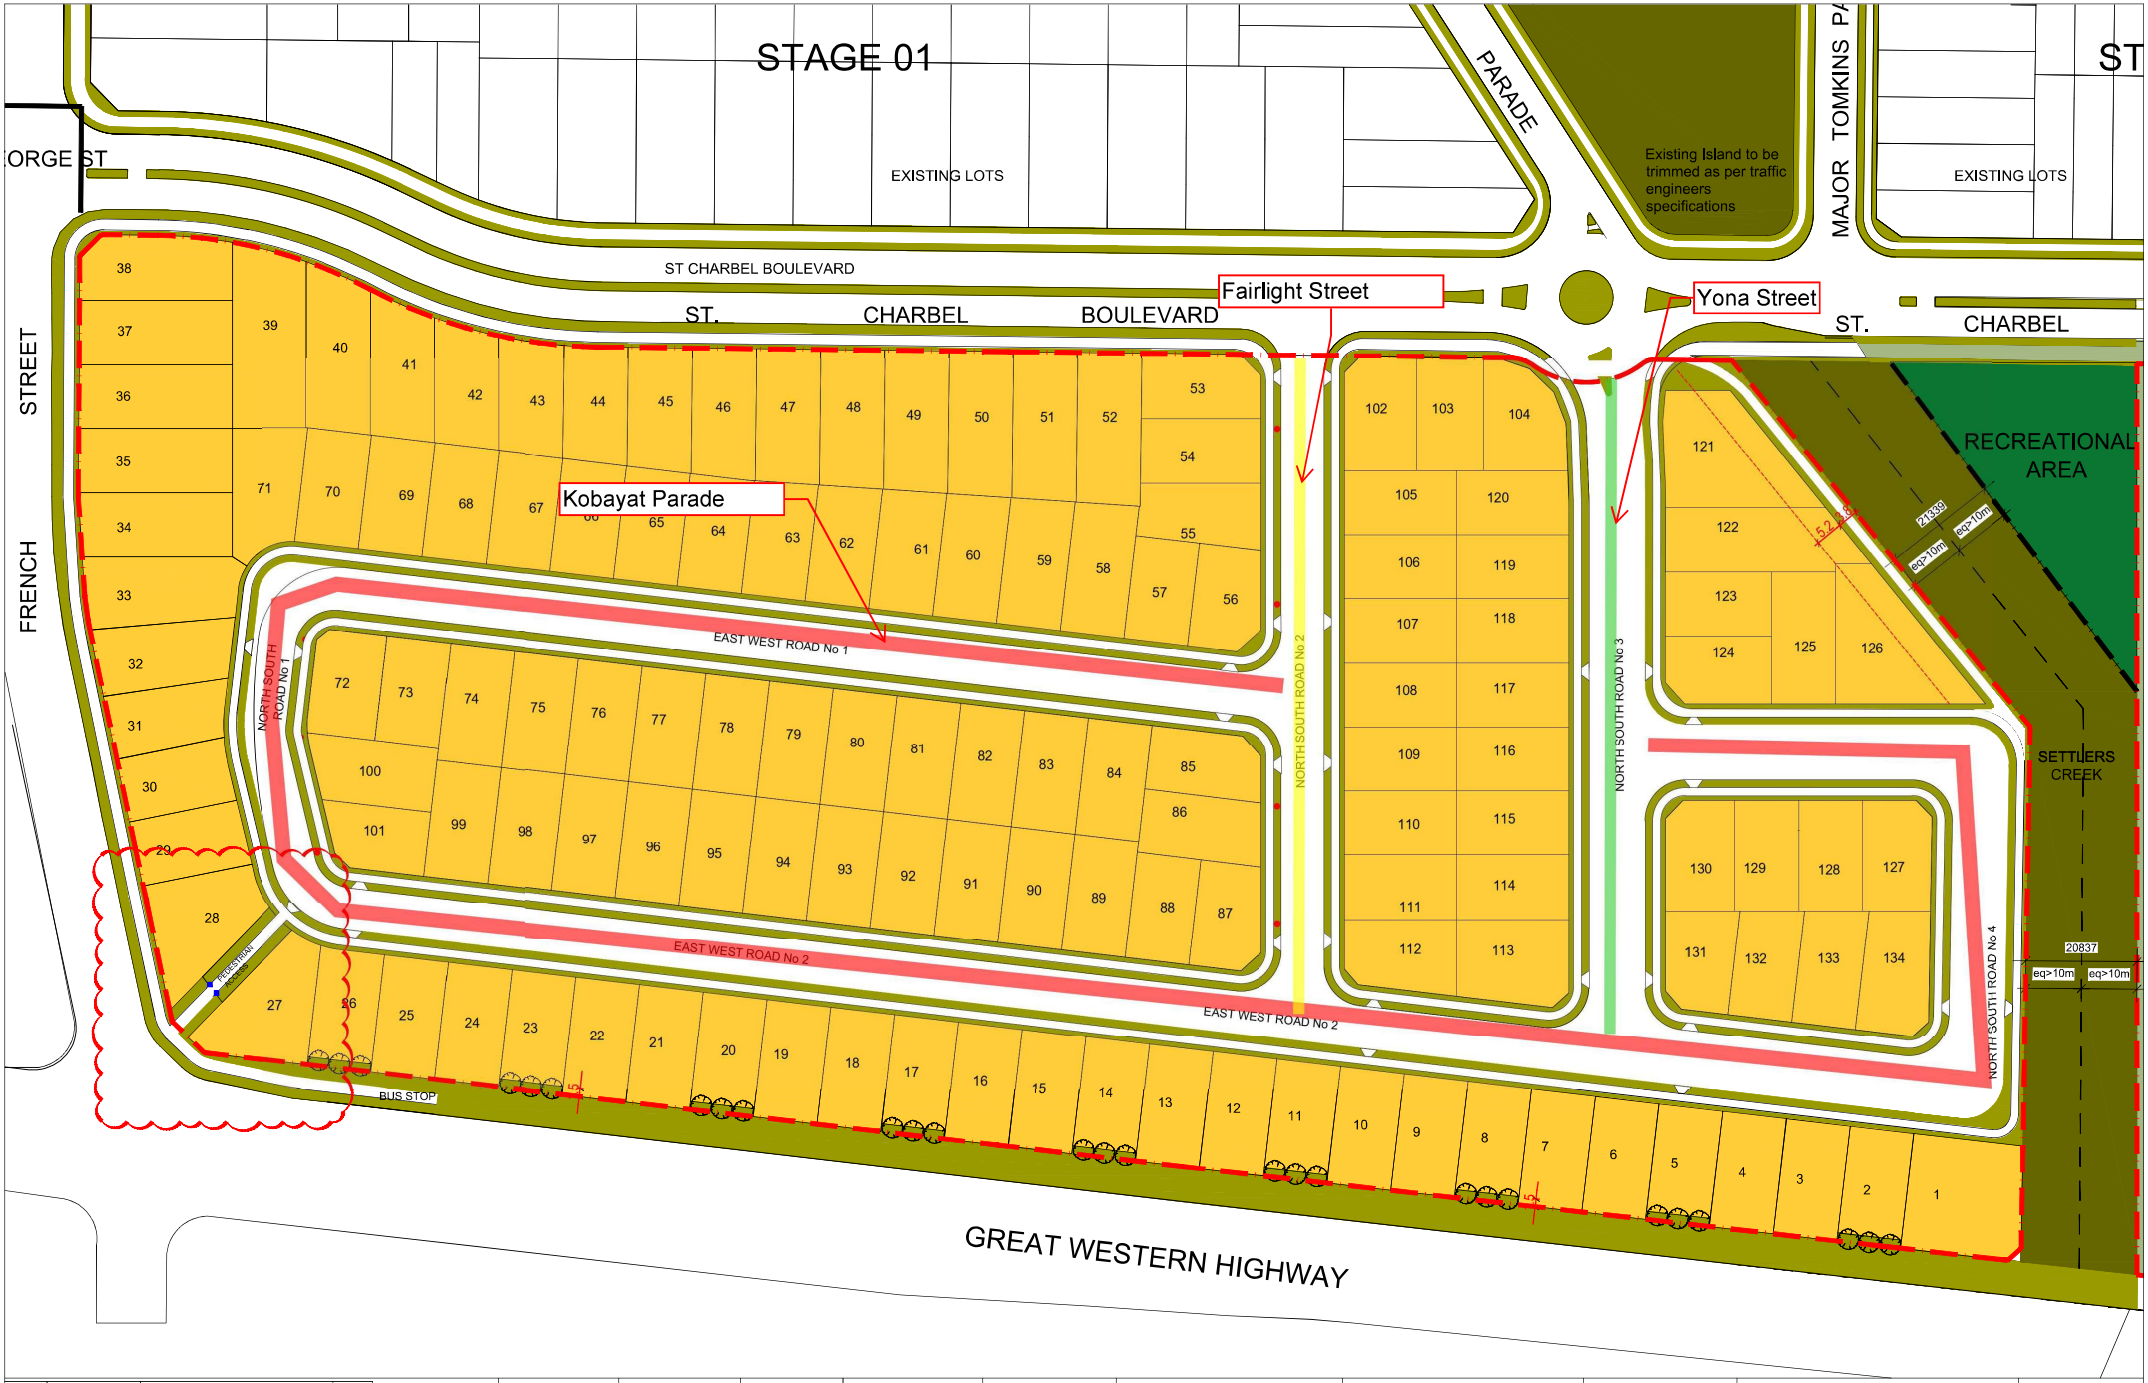

ISSUE	DATE	REVISION	BY
N	22/08/2025	Revision N	YW
M	13/03/2024	Revision M	AN
L	31/01/2023	Revision L	AN
K	19/01/2023	Revision K	AN
J	28/10/2022	Revision J	AN
I	13/10/2022	Revision I	AN
H	10/03/2022	ADDITIONAL INFO	TL
G	4/2/2021	Revision G	JH

Disclaimer

*THESE DRAWINGS ARE PRELIMINARY DRAWINGS AND ARE SUBJECT TO CHANGE WITHOUT NOTICE DURING THE COURSE OF THE PROPOSED DEVELOPMENT AND DESIGN DEVELOPMENT. THE INFORMATION ON THE DRAWINGS DOES NOT CONSTITUTE A REPRESENTATION OR WARRANTY BY THE DEVELOPER OR ITS SERVANTS, AGENTS OR CONTRACTORS THAT THE DRAWINGS WILL FINALLY BE AS THAT THE PROPOSED DEVELOPMENT WILL TAKE PLACE IN ACCORDANCE WITH THESE DRAWINGS.

BEFORE CARRYING OUT ANY WORK ENSURE THAT THE DRAWINGS USED CARRY THE LATEST AMENDMENT No.

THESE DOCUMENTS AND ANY WORKS EXECUTED AS A RESULT OF THESE DOCUMENTS SHALL BE SUBJECT TO THE COPYRIGHT CONDITIONS SET OUT IN THE CONDITIONS OF ENGAGEMENT. ©

Notes

DRAWINGS MADE TO A LARGER SCALE AND THOSE SHOWING PARTICULAR DETAIL OF WORKS SHALL THAT PRECEDENCE OVER DRAWINGS MADE TO A SMALLER SCALE AND FOR MORE GENERAL PURPOSES.

WHERE ANY DISCREPANCY EXISTS BETWEEN FIGURED AND SCALED DIMENSIONS, THE FIGURED DIMENSIONS SHALL PREVAIL.

BUILDER TO CHECK ALL SITE DIMENSIONS PRIOR TO FABRICATION OF FIXTURES.

ALL WORK SHOULD COMPLY WITH RELEVANT AUSTRALIAN STANDARDS AND BUILDING CODE OF AUSTRALIA (BCA).

ALL WORK SHALL CONFORM TO THE CONTRACT DOCUMENTS WHICH INCLUDE SPECIFICATIONS, THE DRAWINGS, ALL ADDENDUMS, SCHEDULES AND SUPPLEMENTARY ISSUED BY THE ARCHITECT.

THE GENERAL CONTRACTOR SHALL REVIEW ALL DOCUMENTS AND VERIFY ALL DIMENSIONS AND FIELD CONDITIONS AND SHALL CONFIRM THAT WORK IS FEASIBLE AS SHOWN, ANY CONFLICTS OR OMISSIONS, ETC., SHALL BE BROUGHT TO THE ARCHITECT FOR CLARIFICATION PRIOR TO THE PERFORMANCE OF ANY WORK IN QUESTION.

ALL THE CONSTRUCTION DRAWINGS SHALL BE READ IN CONJUNCTION WITH ALL CONSULTANTS AND CONTRACTOR DRAWINGS, GENERAL CONDITIONS OF CONTRACT, CONTRACT SPECIFICATIONS AND SCHEDULES OF DRAWINGS INCLUDING STRUCTURAL ELEMENTS, FACTORING EQUIPMENT. THE ARCHITECT SHALL BE INVITED FOR CLARIFICATION PRIOR TO PROCEEDING WITH CONSTRUCTION.

DO NOT SCALE DRAWINGS. WRITTEN DIMENSIONS GOVERN PARTITION LOCATIONS, DIMENSIONS AND TYPES. IN CASE OF DISCREPANCY NOTIFY ARCHITECT OR WRITTEN CLARIFICATION PRIOR TO PROCEEDING WITH CONSTRUCTION.

Legend

Consultants

Client

Architects

tony owen ptnrs

Tony Owen Partners Architects

Level 2
12-16 Queen Street
Chippendale NSW 2008
P 6122 9698 2900
F 6122 9698 3016
E info@tonyowen.com.au

Reg. No 7080

Project

STAGE 04

Project address

741-755 GREAT WESTERN HIGHWAY, WERRINGTON

Key plan

N

Scale
1 : 1000

Drawing no. DA103

Drawing title
SUBDIVISION PLAN

Project no. 01

Drawn YW

Drawing status

Approved by TO

Date
13/03/2024

Rev.
N